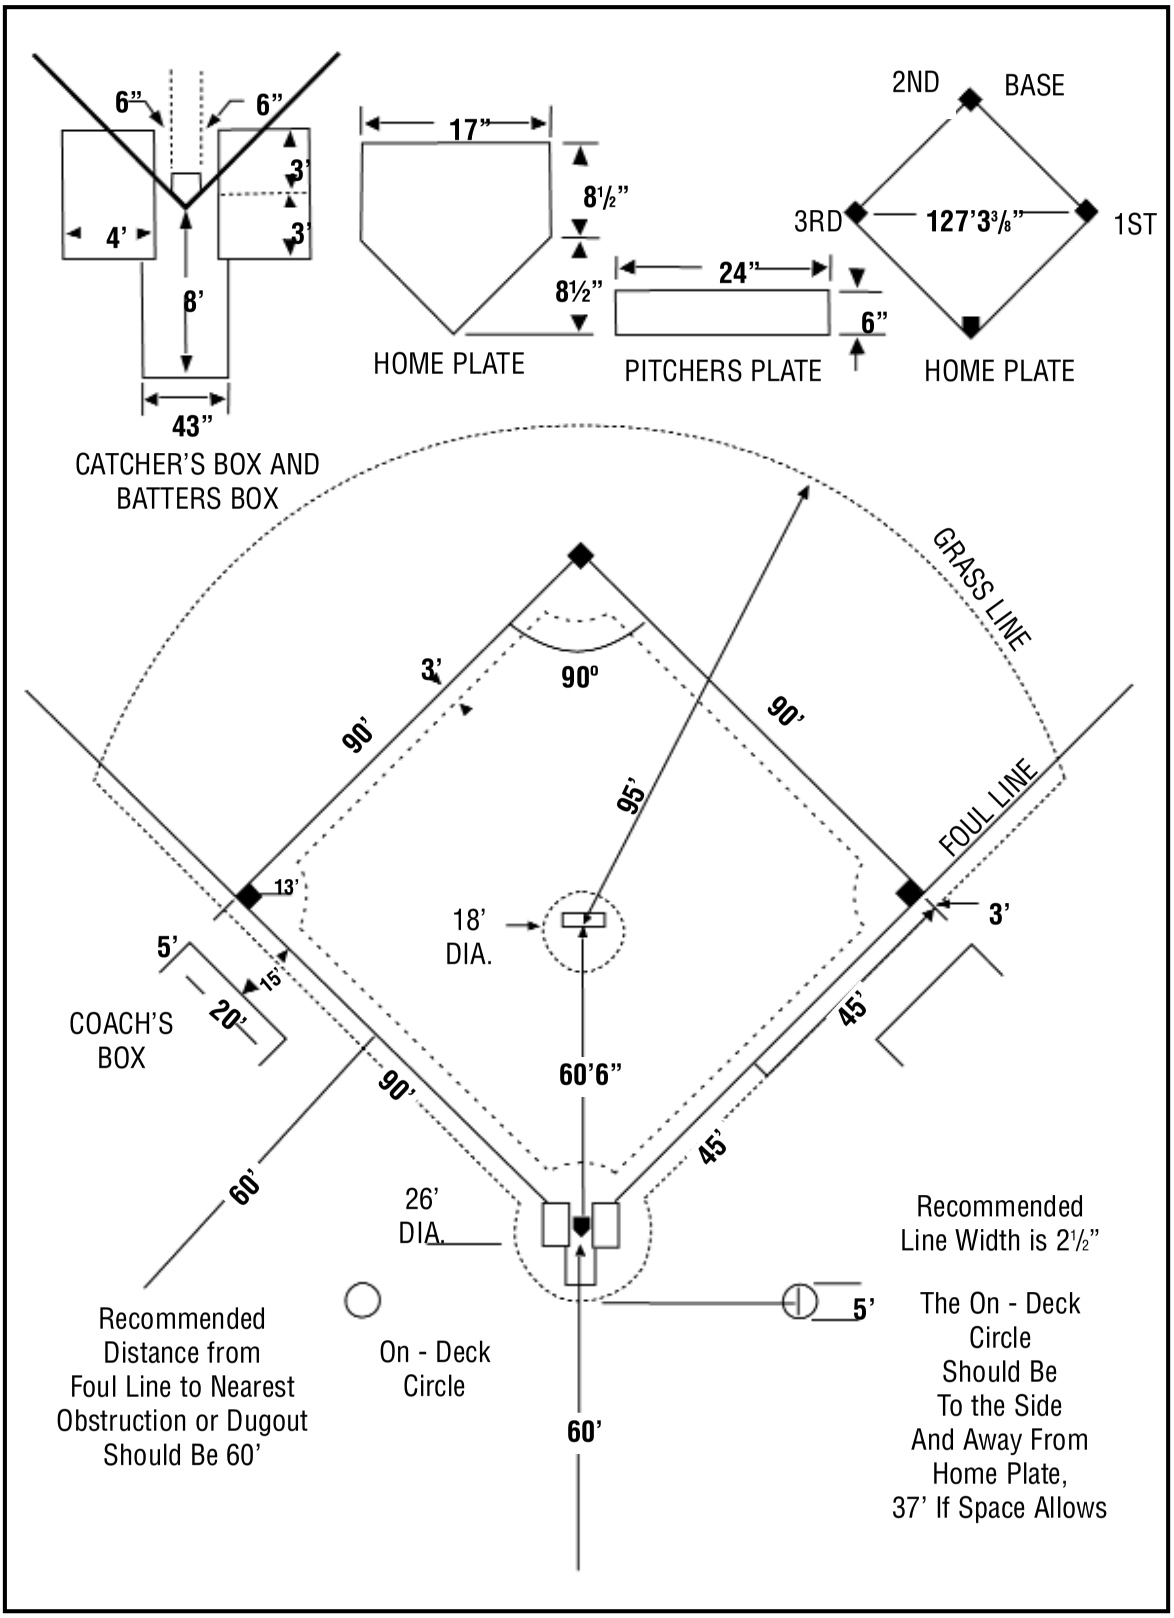

Diagram 2
OFFICIAL MEASUREMENTS . . . for laying out baseball field